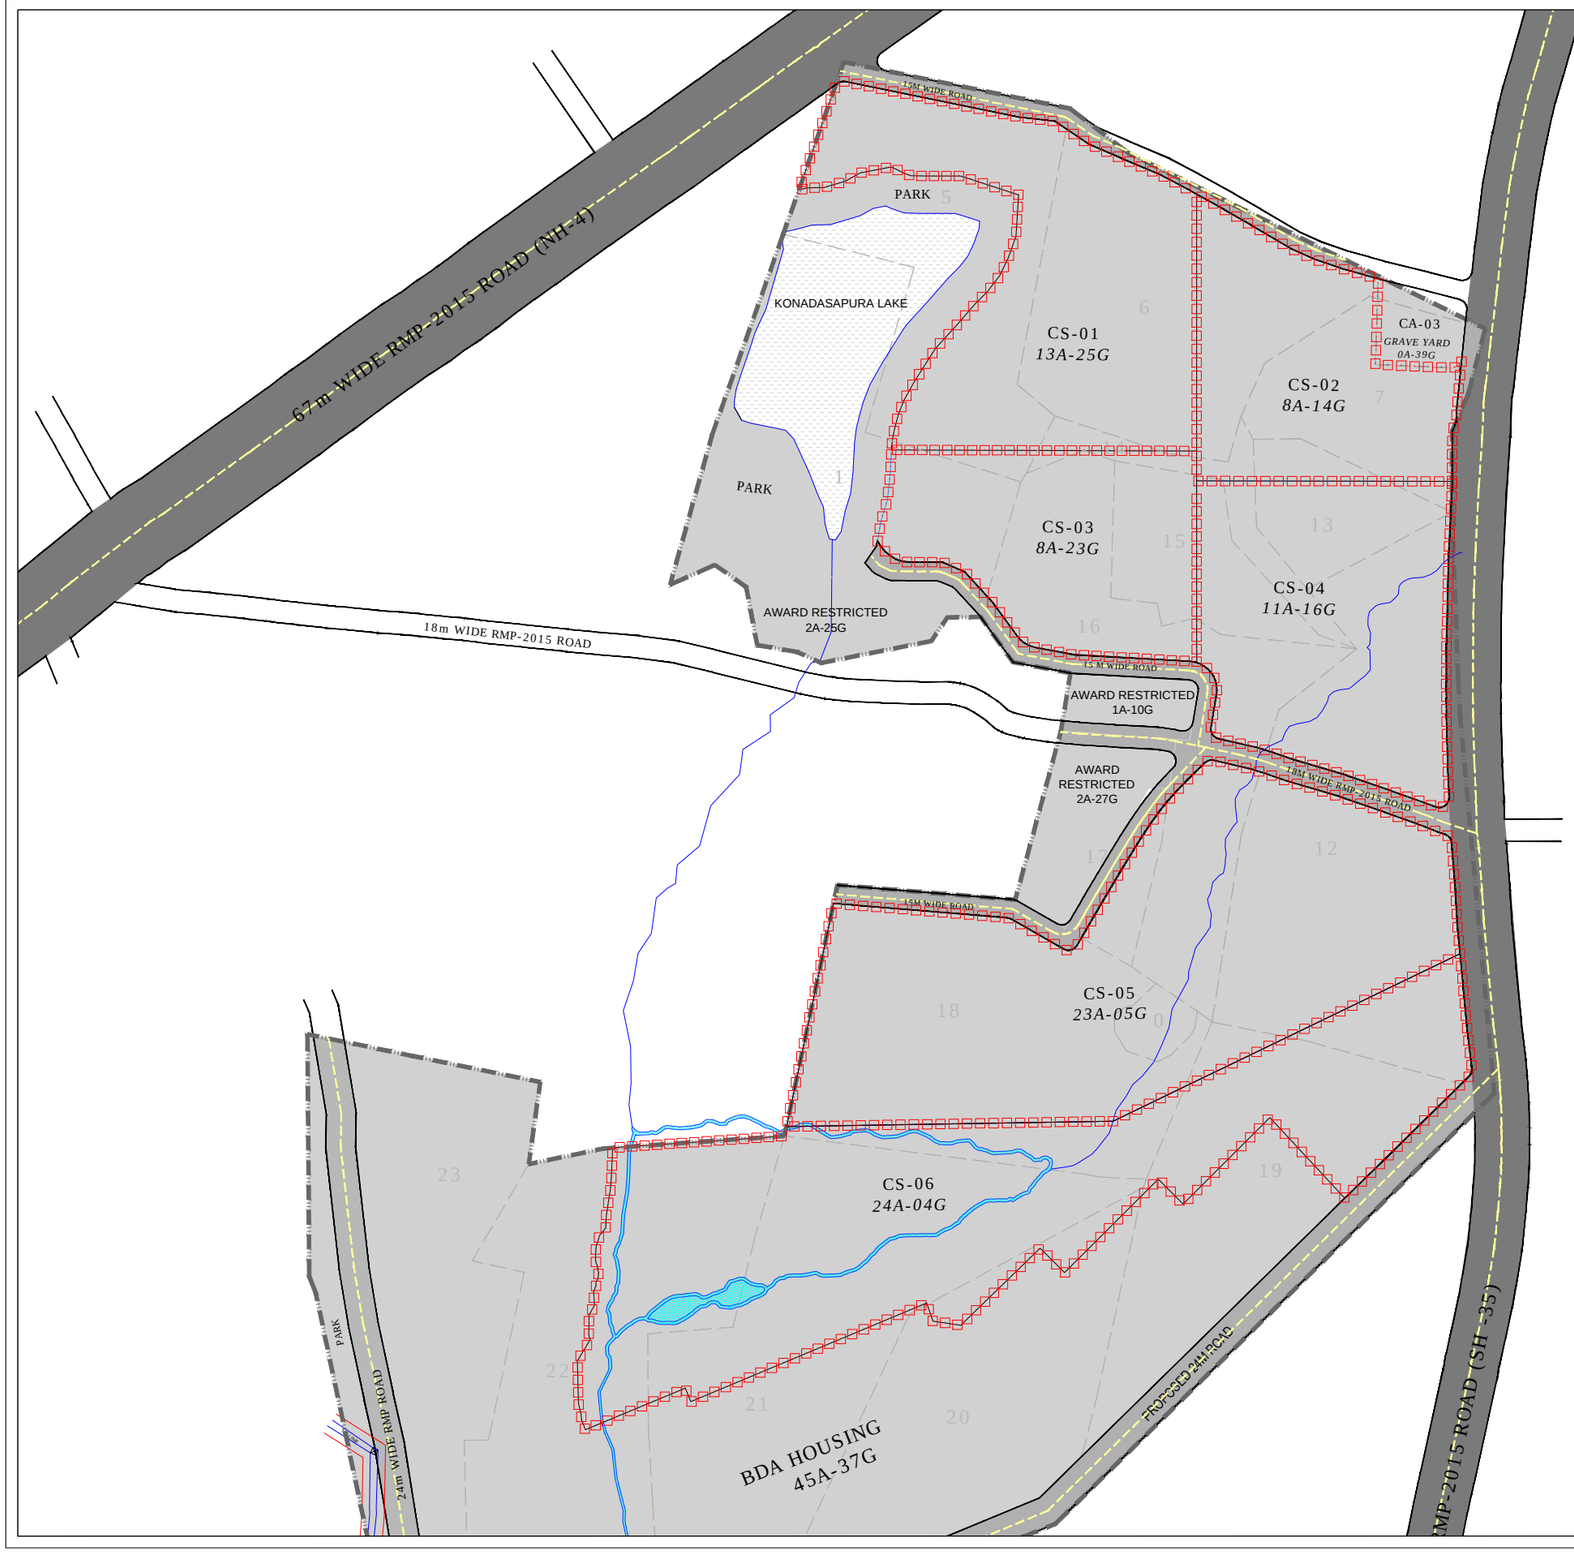

NORTH

KEY MAP

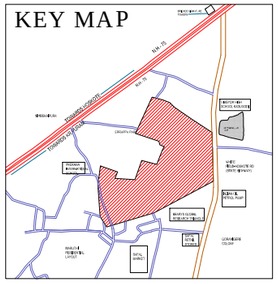

LEGEND

- PROJECT BOUNDARY
- SURVEY BOUNDARY
- FENCING STONE (20M)

COMMERCIAL SPACE AREA DETAILS

	AREA (IN SQM)	AREA IN ACRES		FENCING STONE NUMBERS
		ACRES	GUNTAS	
CS-01	55210.69	13	25	45
CS-02	33795.98	8	14	47
CS-03	34761.29	8	23	35
CS-04	46187.48	11	16	40
CS-05	93594.79	23	5	78
CS-06	97584.70	24	4	75
TOTAL	**361134.93**	**89**	**7**	**320**

PROJECT NAME

PROPOSED COMMERCIAL PLOTS AT KONADASAPURA VILLAGE, BANGALORE

NAME OF THE CLIENT

BANGALORE DEVELOPMENT AUTHORITY

T. CHOWDAIAH ROAD, KUMARA PARK WEST, BANGALORE-560 020

NAME OF DRAWING

FENCING STONE

NAME OF THE CONSULTANT

TUSPL

701, HARBHAJAN, CST RD, VIDYANAGARI MARG, KALINA , SANTACRUZ (E), MUMBAI - 400 098.

Telefax : +91 22 26555335

contact@tandonandassocaies.com|www.tandonandassociates.com